VectorWorks Educational Version

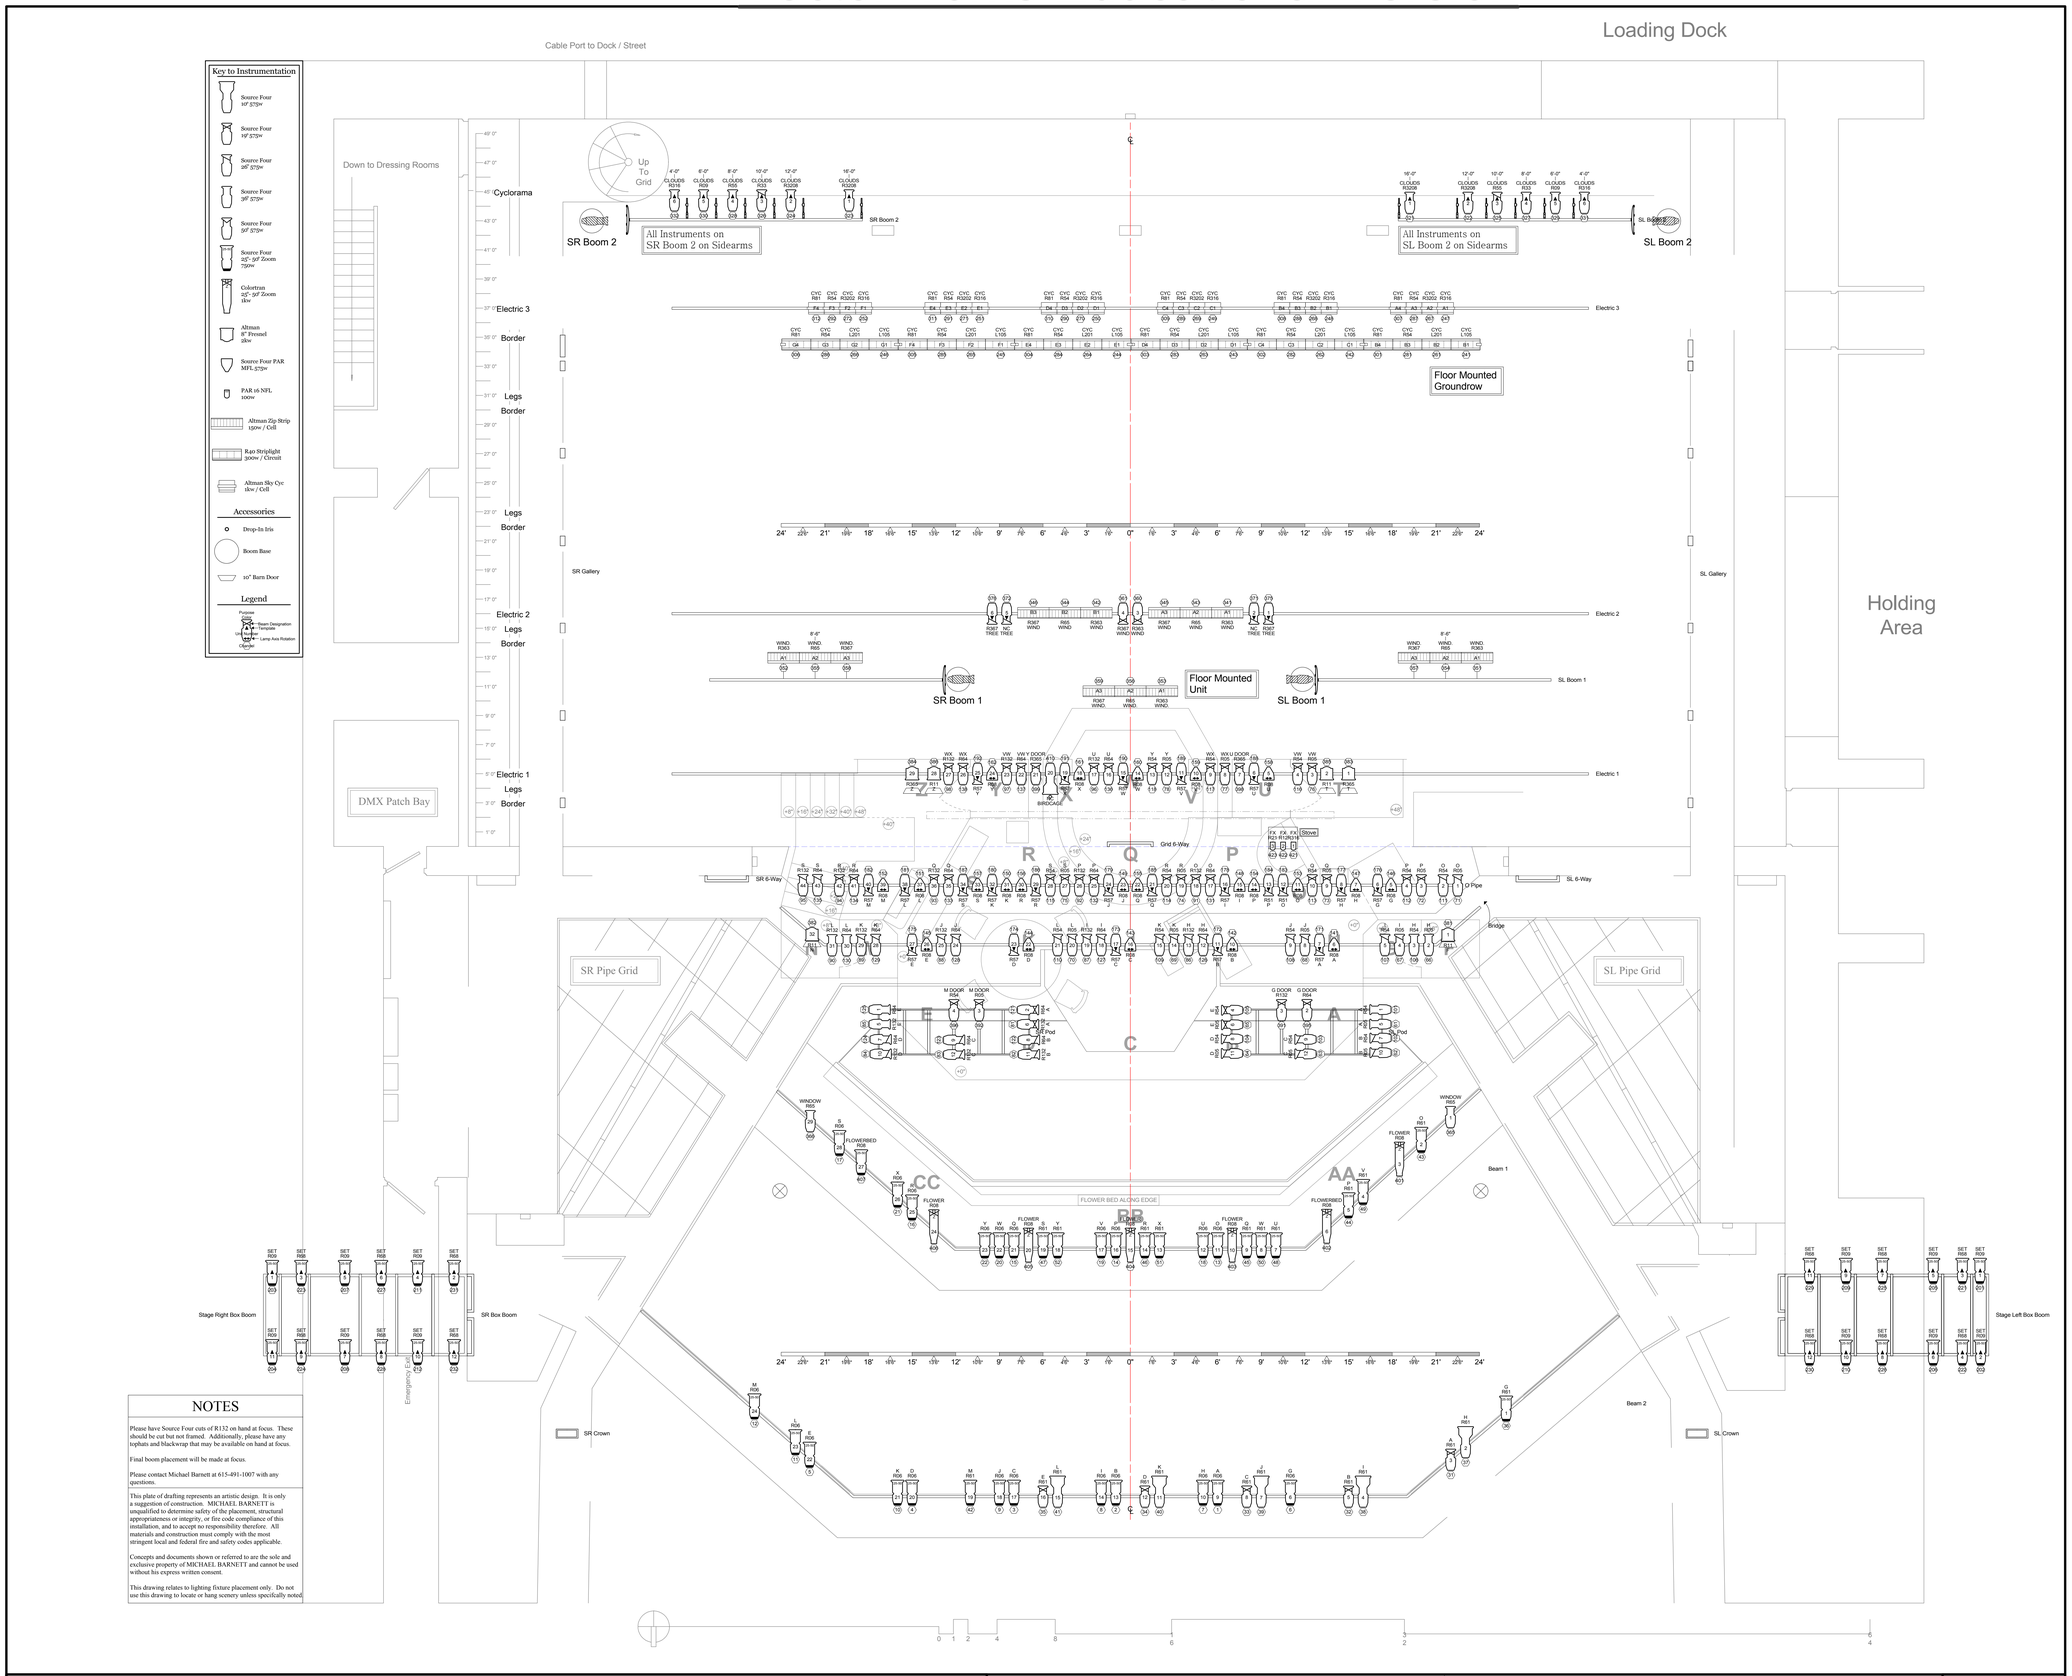

The Underpants

Tennessee Repertory Theatre | Tennessee Performing Arts Center

Light Plot

Design: Michael Barnett

Director: Lane Davies | Scenic Design: Gary Hoff | Master Electrician: Dan Potucek

Technical Director: Jonathan Hammell | SCALE - 1/4" = 1' - 0" | 04/15/2008 | Revision 1

Plate 1/2

VectorWorks Educational Version